REFER TO DRAWING TOWN428(08)5007 R02 FOR CONTINUATION

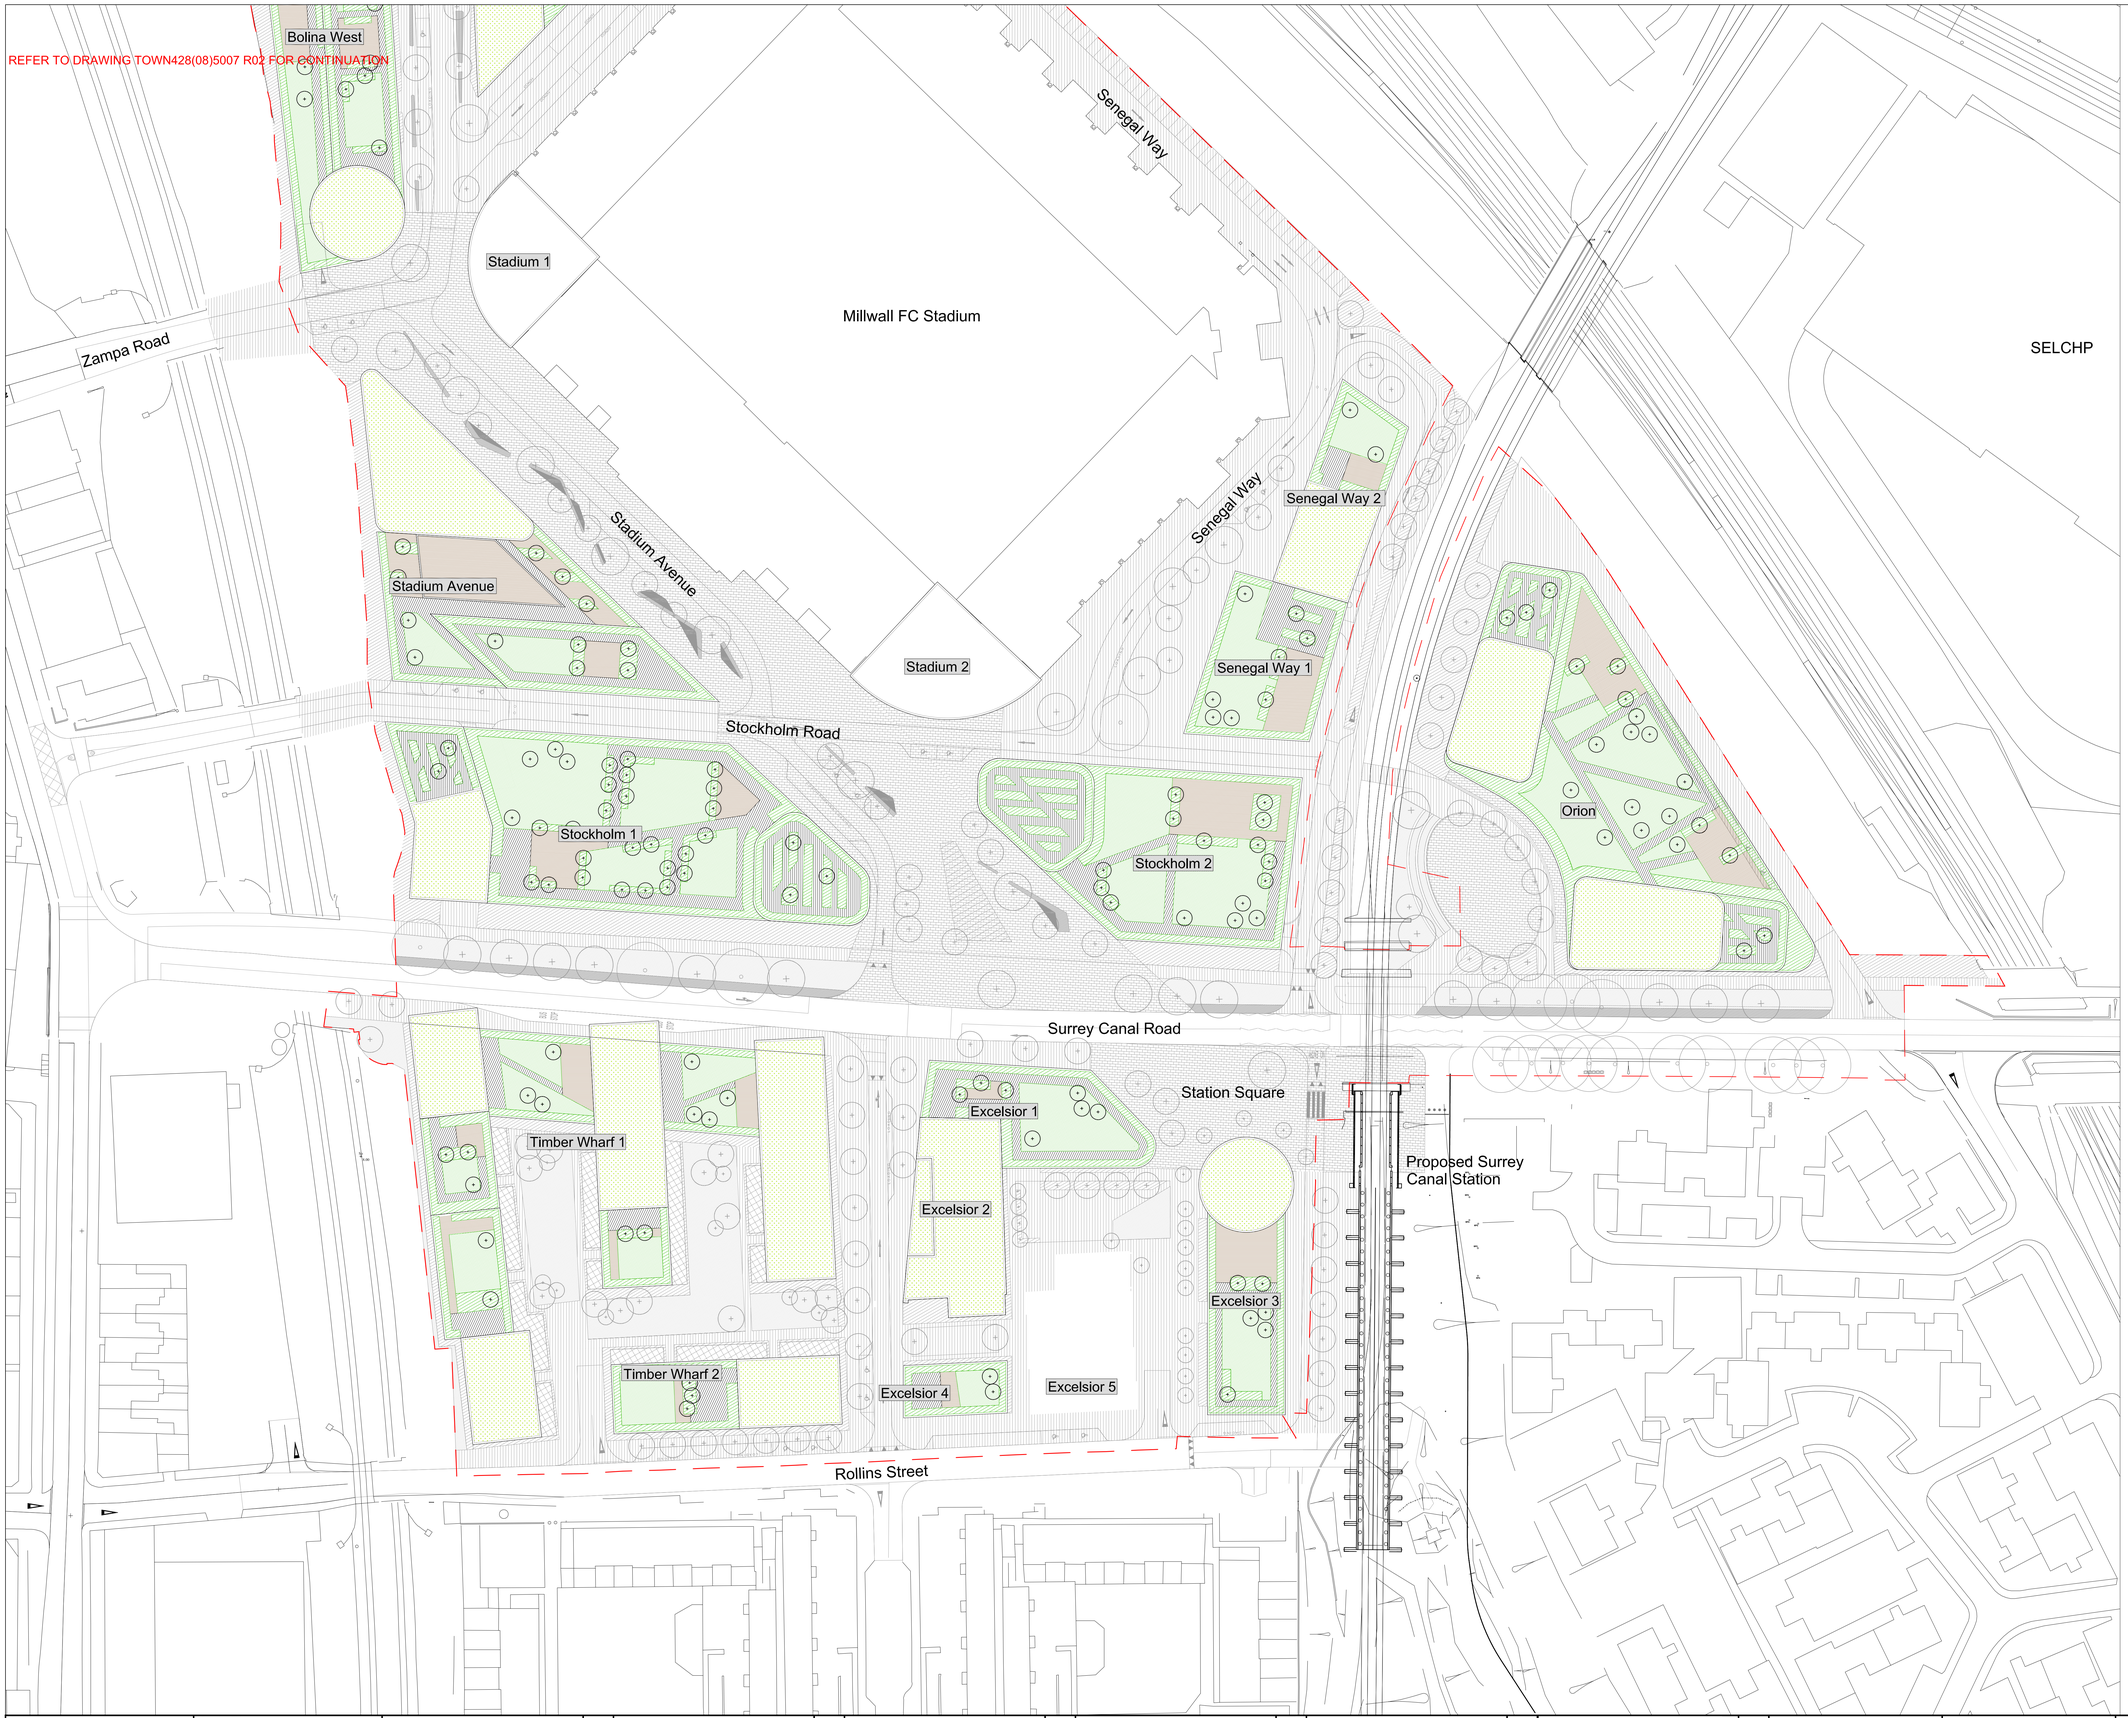


KEY

- PROPOSED PAVING
- PROPOSED PAVING
- PROPOSED SHRUB PLANTING
- PROPOSED LAWN
- PROPOSED GREEN/BROWN ROOF
- PROPOSED TREES
- PLANNING APPLICATION BOUNDARY

| Project | Drawing Title | Revision | Date |
|---|---|---|---|
| SURREY CANAL | ILLUSTRATIVE SURFACE FINISHES PLAN, ROOF LEVEL | R00 First Issue | 040111 |
| | | R01 Logo added | 110111 |
| | | R02 Title block amended | 120111 |

Dimensions to be verified on site.
Figured dimensions to take preference to those scaled.
Any areas indicated on this drawing are for guidance only.
No responsibility is taken for their accuracy.

Client
RenEWAL
Adress: 22 Bardsley Lane
London, SE10 9RF

Consultant
TOWNSHEND
Landscape Architects
Unit 3A Zetland House
London EC2A 4HJ
Telephone: 020 7729 9333 Fax: 020 7729 3300
E-Mail: tla@townshendla.com

| Project No. | Scale | Approved By | Drawing No. | Revision |
|---|---|---|---|---|
| 428 | 1:500 | MA | TOWN428(08)5008 | R02 |
| Date | Drawing Size | Drawn By | | |
| JAN 2011 | A0 | GH | | |